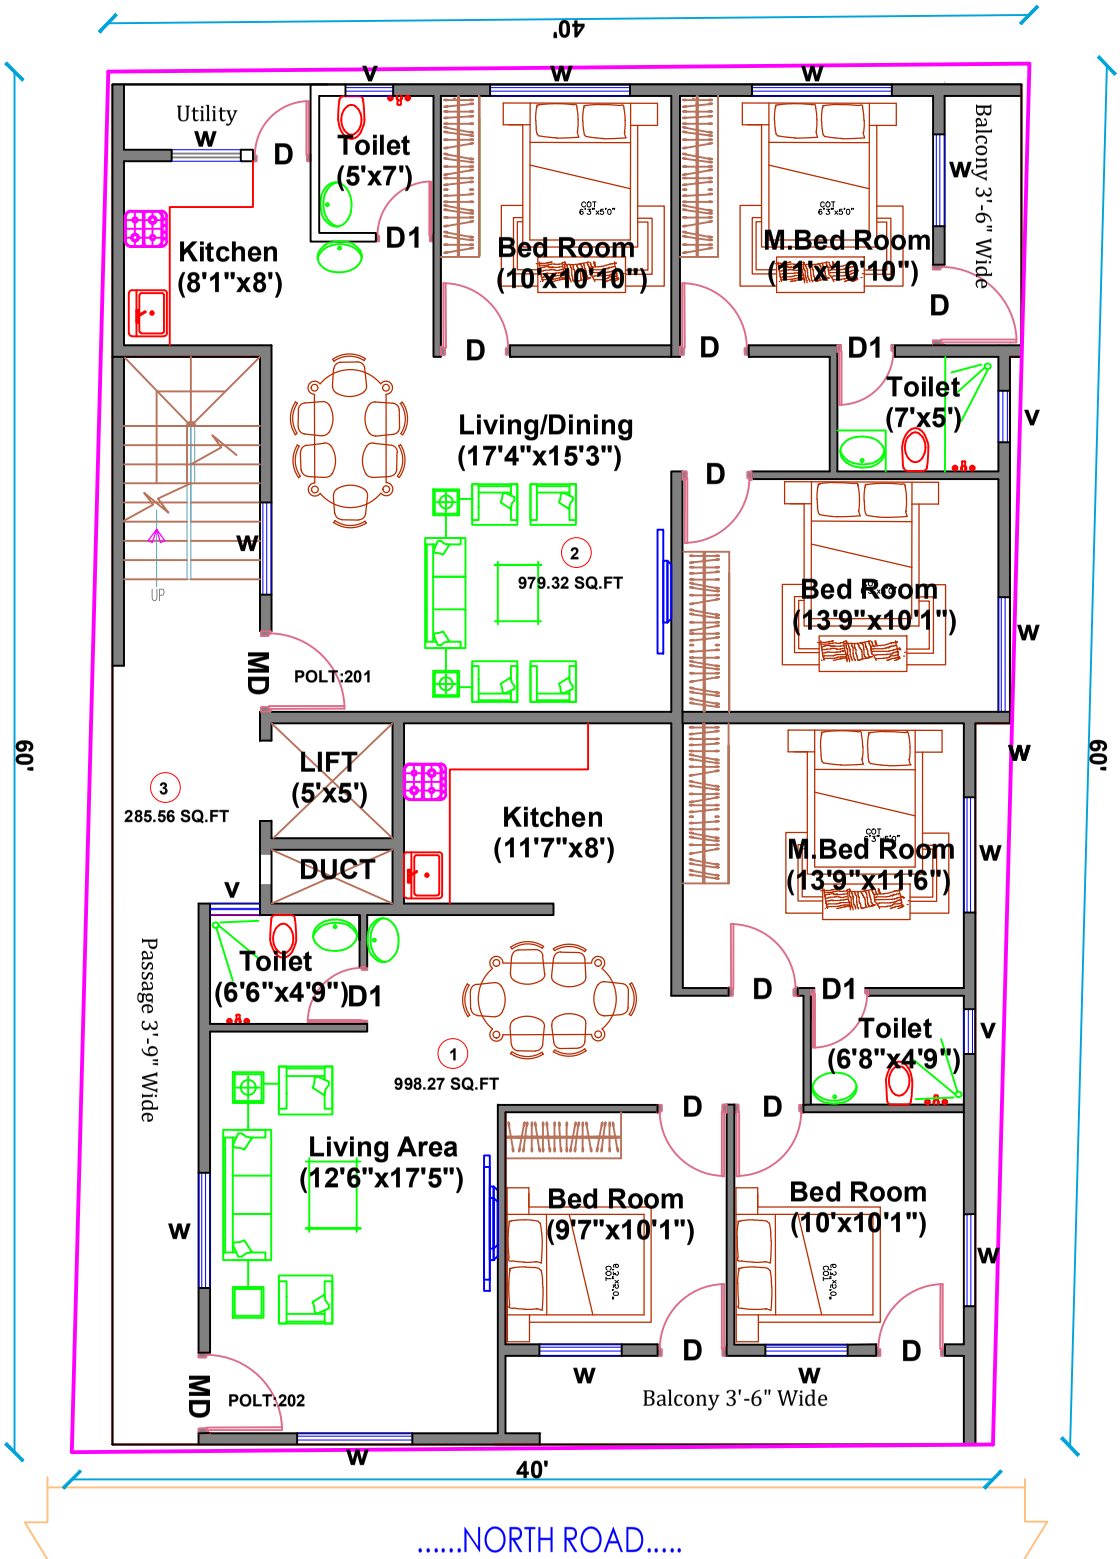

.....NORTH ROAD.....

POLT NO -201= 979.32 SFT (91.01 SQM)+ CAR PARKING AREA=153 SFT(14.21SQM)

POLT NO -202= 998.27 SFT (92.77SQM) + CAR PARKING AREA=153 SFT(14.21SQM)

COMMEN AREA= 285.56 SFT(26.53SQM)

PROPOSED RESIDENCE FOR MR.RAGHU AT COFFEE BOARD LAYOUT	TYPICAL FLOOR PLAN AFTER SURVEY Site Area- 2400.00 SFT(223.04SQM) Buildup Area- 2263.15 SFT(210.32SQM) DATE: 23 -06-2023	S E W N	FOCI INFRA TECH ARCHITECTURE, ENGINEERING AND INTERIORS Srishti NO. 3,P MAIN ROAD NEAR KANNIKA PARAMESHWARI TEMPLE ANNAJYOTHI LAYOUT, SANJAY NAGAR BANGALORE-560094. E-MAIL : FociInfratech2018@gmail.com